B

13° Vaulted Ceiling Throughout

Orders are subject to Omar Park Homes Limited
Standard Terms & Conditions

Copyright Omar Park Homes Limited - All rights reserved
No part of this drawing may be reproduced or copied

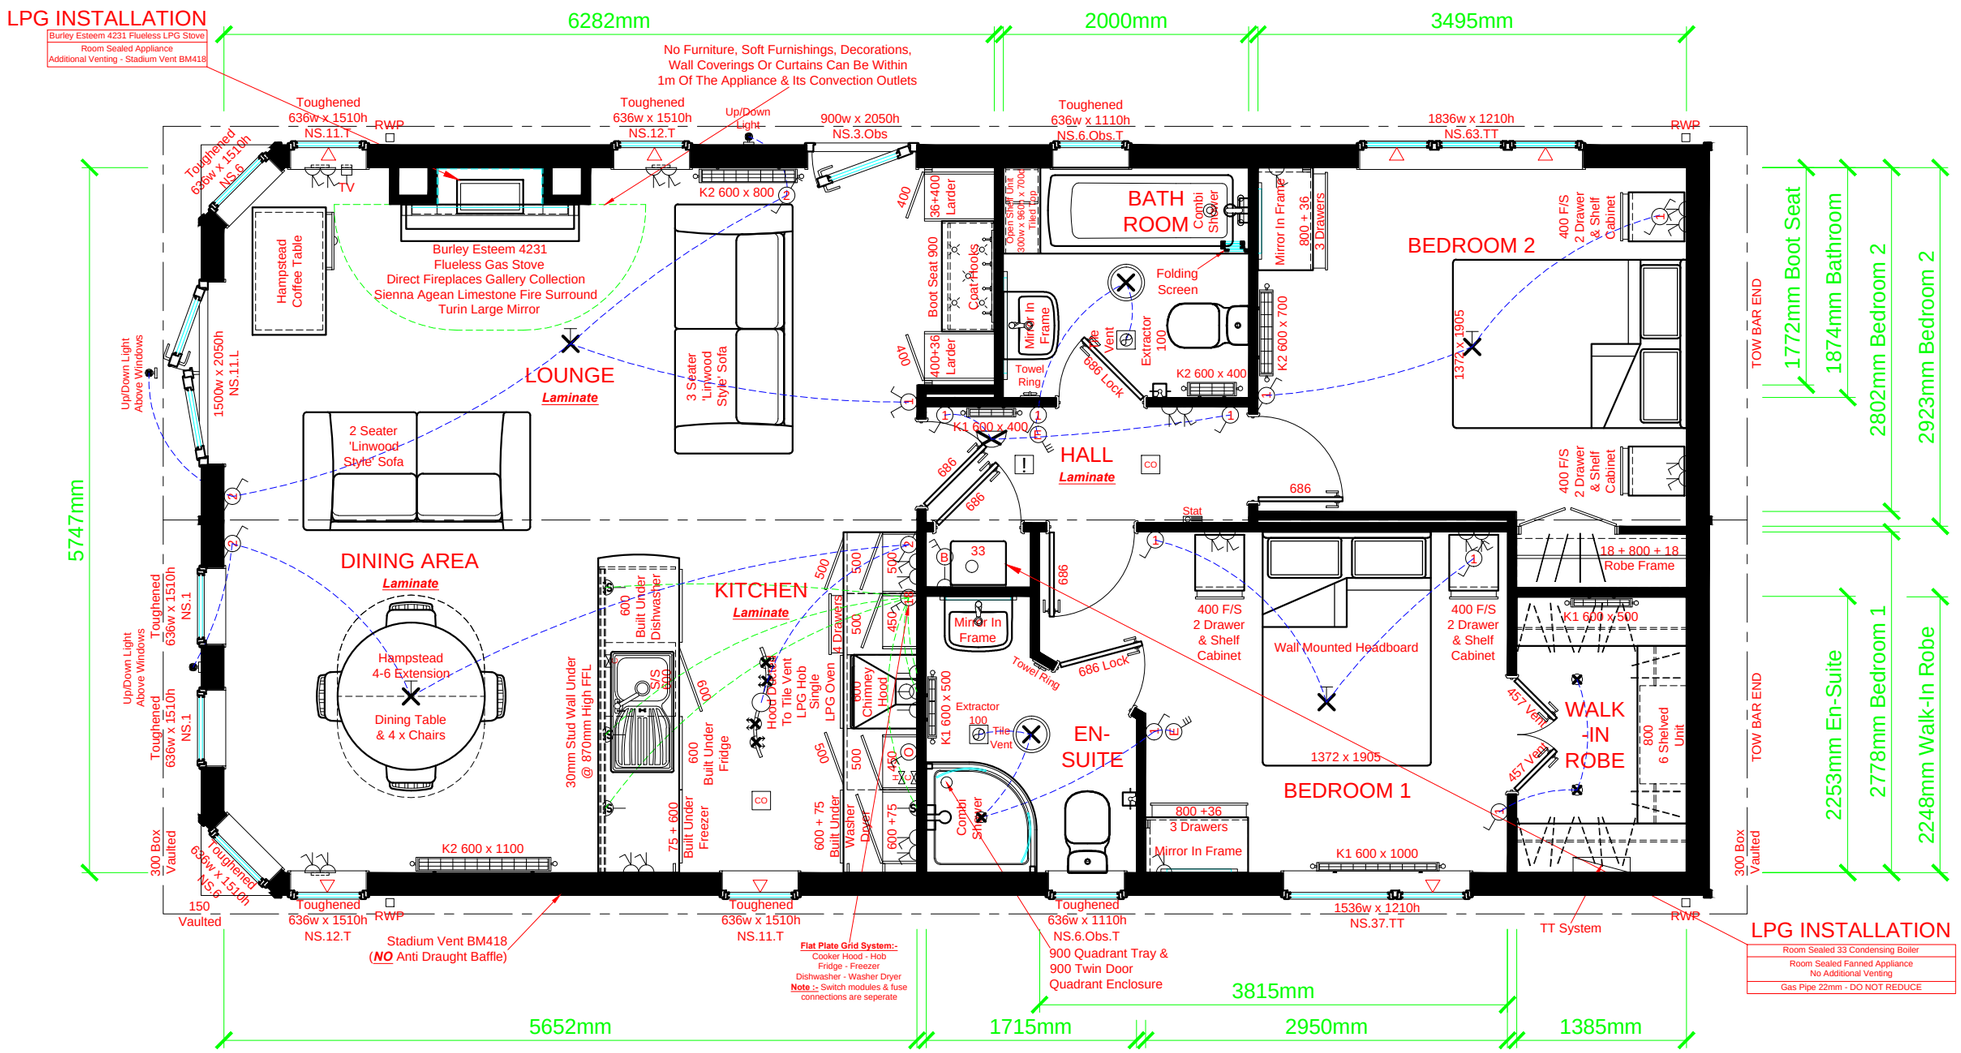

A

C

OMAR PARK & LEISURE HOMES

London Road, Brandon, Suffolk. IP27 0NE
Phone: 01842 810673 - Fax: 01842 814328

PARK OWNER: APPROXIMATE DIMENSIONS
Please note that the following overhang dimensions will need to be considered in order to comply with the spacing requirements of the 'Model Standards - 1989' on your park

Overall Wall Length Including Cladding = 12.340m
Overall Wall Width Including Cladding = 6.160m
Overall Wall Length Including Roof & Windows = 12.936m
Overall Wall Width Including Roof & Windows = 6.818m
Maximum Transport Width = 3.450m
Maximum Transport Height = 4.400m

12.192m x 6.012m (40'-0" x 20')

Westfield 2DB

Tom Hartley Snr - Plot 4A

No:	Revision:	Date:
A	Production details added. (AGP 17566)	31-08-17
B	Amended as per C/O 8943 (LJF 18037)	17-10-17

Date:	25-08-17	17514
Scale:	1:50	
Drawn By:	MRE	
Drawing No:	84 17 1043	
Serial No:	17 OM 84 7720	

This home is designed in accordance with BS.3632

D